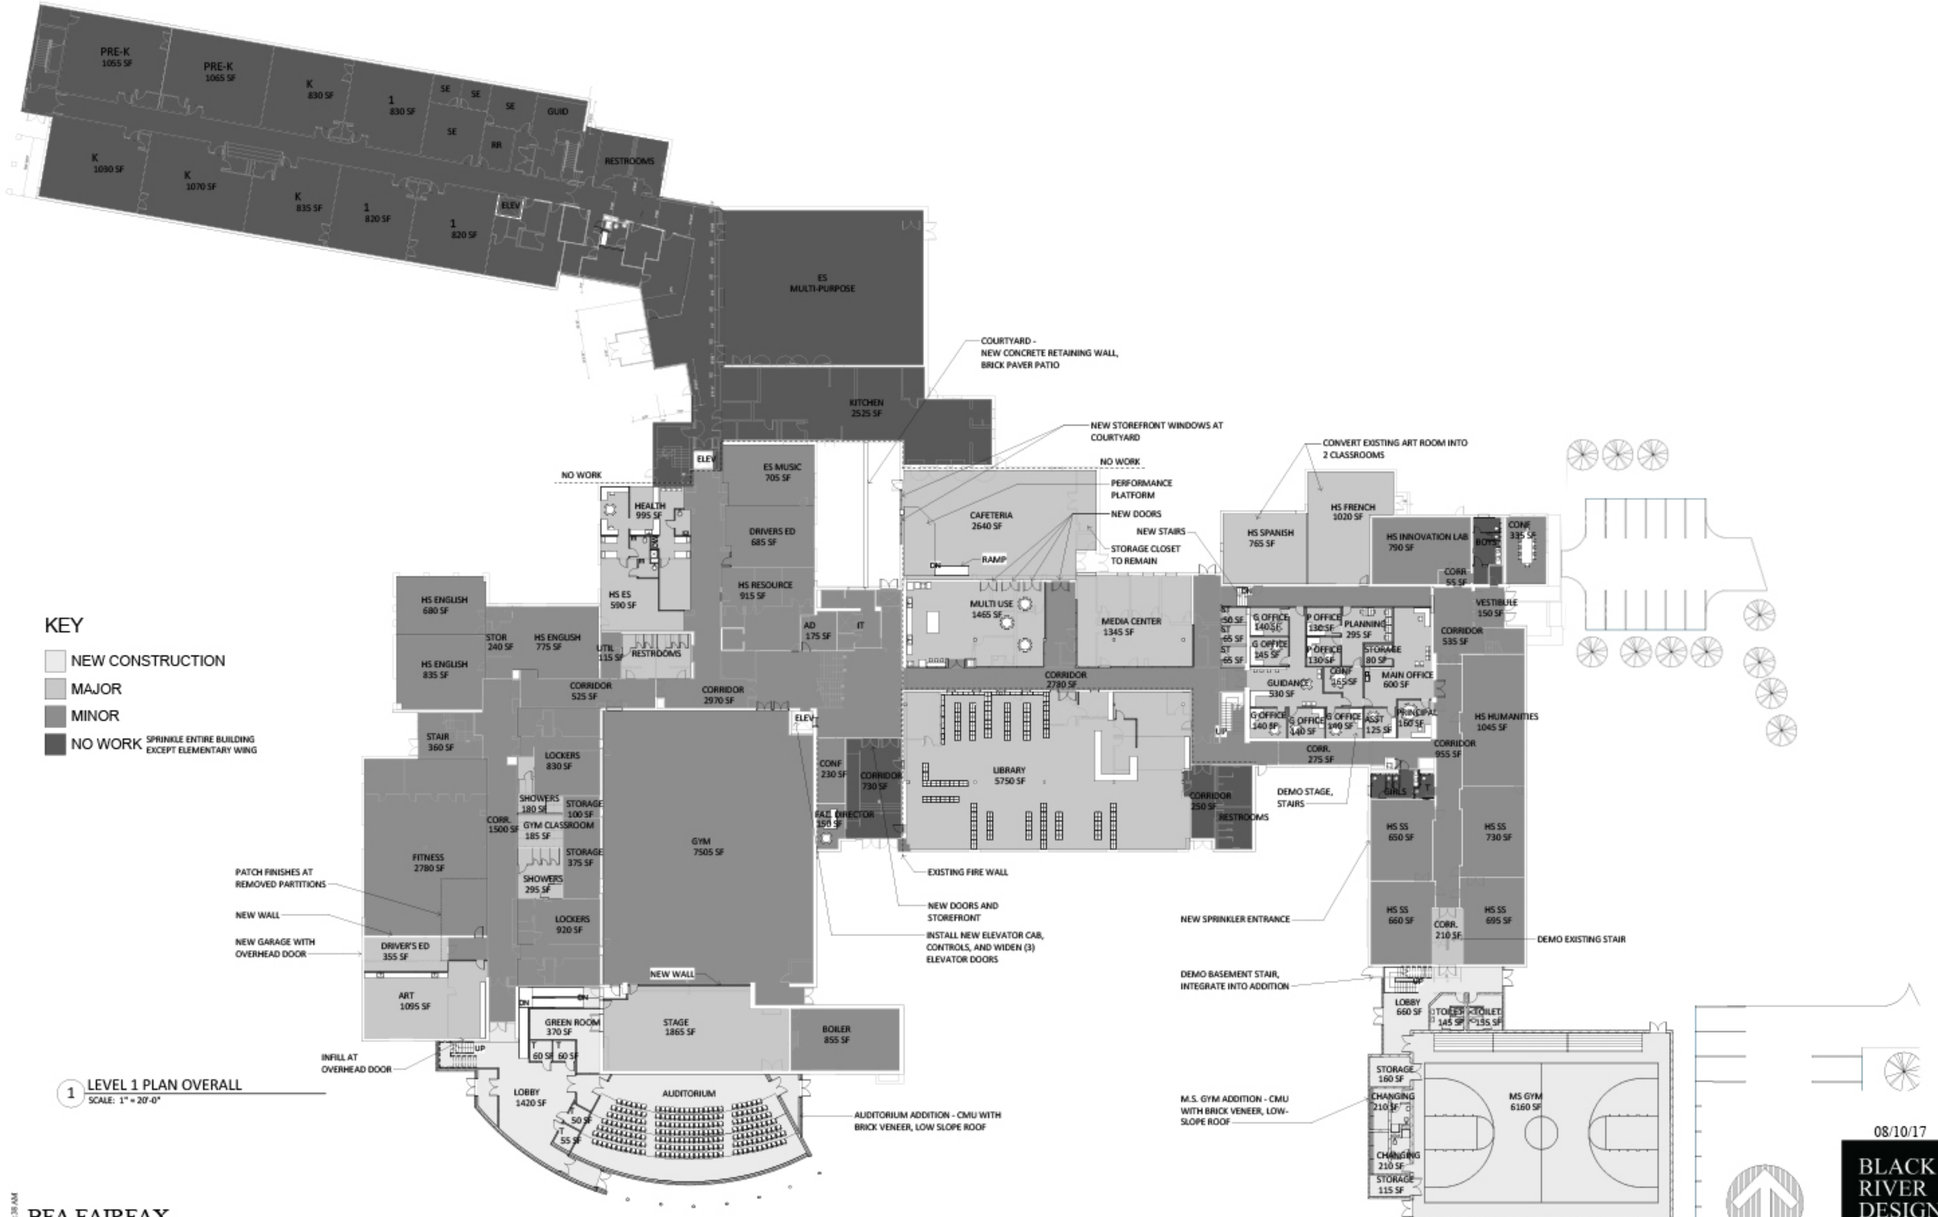

1 LEVEL 1 PLAN OVERALL
SCALE: 1" = 20'-0"

8/10/2017 10:01:38 AM

BFA FAIRFAX

FIRST FLOOR OVERALL PLAN

SCALE: 1" = 20'-0"

08/10/17

BLACK RIVER DESIGN ARCHITECTS

© 2015, BLACK RIVER DESIGN, ARCHITECTS. ALL RIGHTS RESERVED.